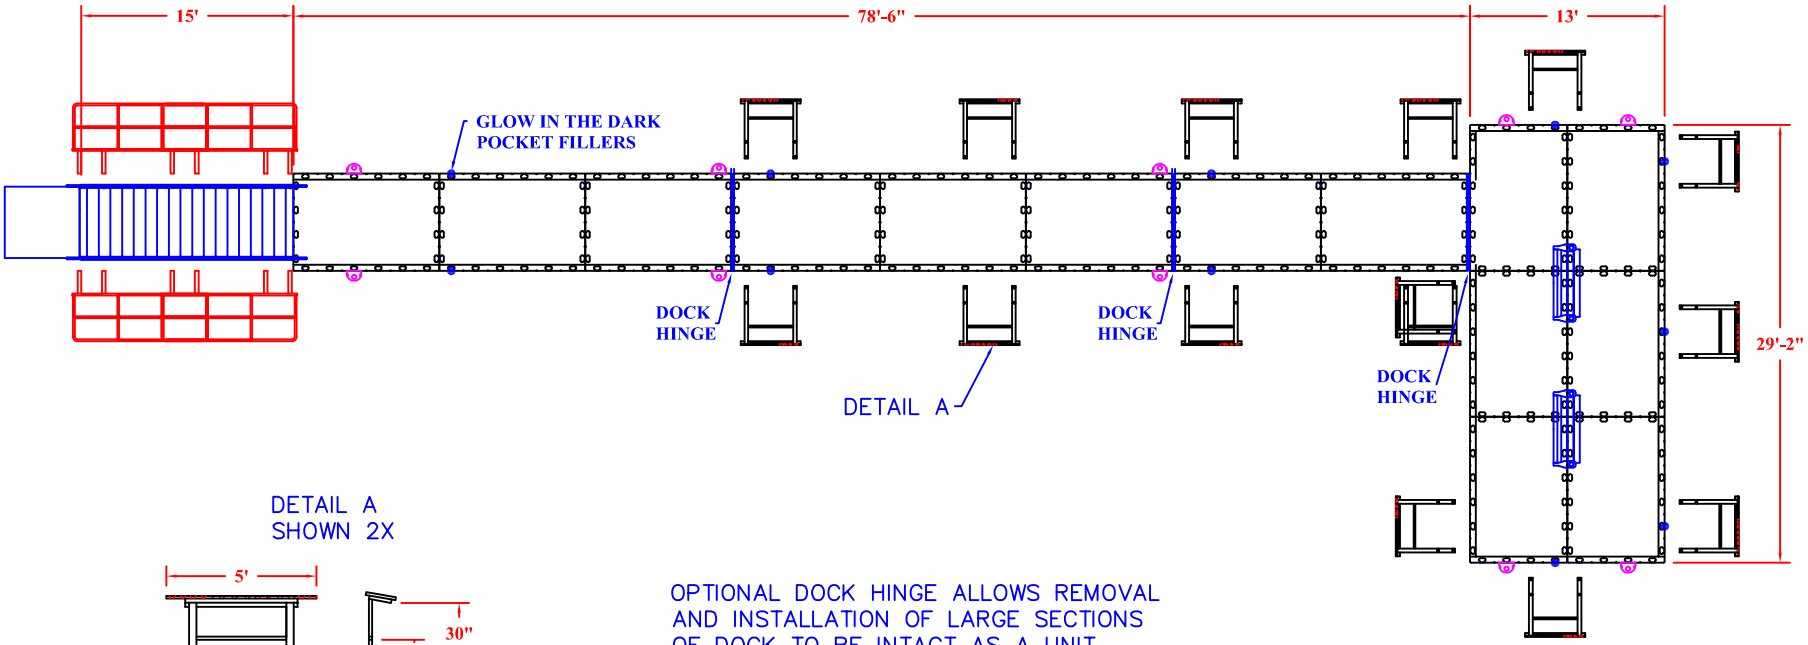

DETAIL A
SHOWN 2X

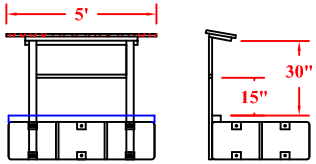

OPTIONAL DOCK HINGE ALLOWS REMOVAL
AND INSTALLATION OF LARGE SECTIONS
OF DOCK TO BE INTACT AS A UNIT

*** ACTUAL PIPE LENGTH
DETERMINED AT
INSTALLATION ***

*** ALL MEASUREMENTS
ARE APPROX. ***

BILL OF MATERIALS

Part No.	Description	Qty.	Part No.	Description	Qty.
208010	80" x 10' DOCK SECTION	14	G-0113	BENCH & HDWR w/o ARMS	2
301100	COUPLER	66	G-6015EE	5' x 15' ALUM GWAY w/ THRU-FLO	1
116025	2-3/8" OD x 16' LONG GALV PIPE	6	G-115EER	15' RAILS FOR GWAY (PAIR)	1
109025	2-3/8" OD x 9' LONG GALV PIPE	4	G-800EE	80" GWAY TO FLOAT BRACKET	1
100255	2-1/2" ALUM AUGER	10	G-6000	5' ADA TRANSITION PLATE	1
100026	2-1/2" PIPE CAP	10	300300	GANGWAY ROLLER KIT	1
130250	2-1/2" PIPE BRACKET	10	105035	3" SCH 80 x 56" PVC ROLLER	1
G-0112	5' ADA TYPE RAILING w/ HDWR	15	9000010	IN-WATER INSTALLATION TOOL	1
35116	SECURITY CURBING	24	900005	SOCKET INSTALLATION TOOL	3
80530SS	SECURITY CURBING SCREWS	144	201030GID	GLOW-IN-DARK POCKET FILLERS	11
			OPTIONAL	HD DOCK HINGE	3

NOTICE! Read EZ Dock Limited Warranty carefully. Among other things, EZ Dock does not warrant damages, failures or defects caused by unauthorized modification of EZ Dock Product and/or unauthorized attachment to/of EZ Dock Product.

PREPARED FOR: B & L SHORELINE

DESCRIPTION: RICHFIELD TWP, UNIVERSALLY ACCESSIBLE FISHING DOCK

SCALE: NONE | DATE: 3/17/11
DRAWN BY: DK | DRAWING # 10057f

EZ DOCK OIM
1382 E. Caro Rd.
Caro, MI 48723
PH 800-252-4448
FAX 989-673-2109